03/11 2005

MR C. B. SHABALALA
MANAGER
PHARMACEUTICAL SERVICES
KWAZULU-NATAL
DEPARTMENT OF HEALTH

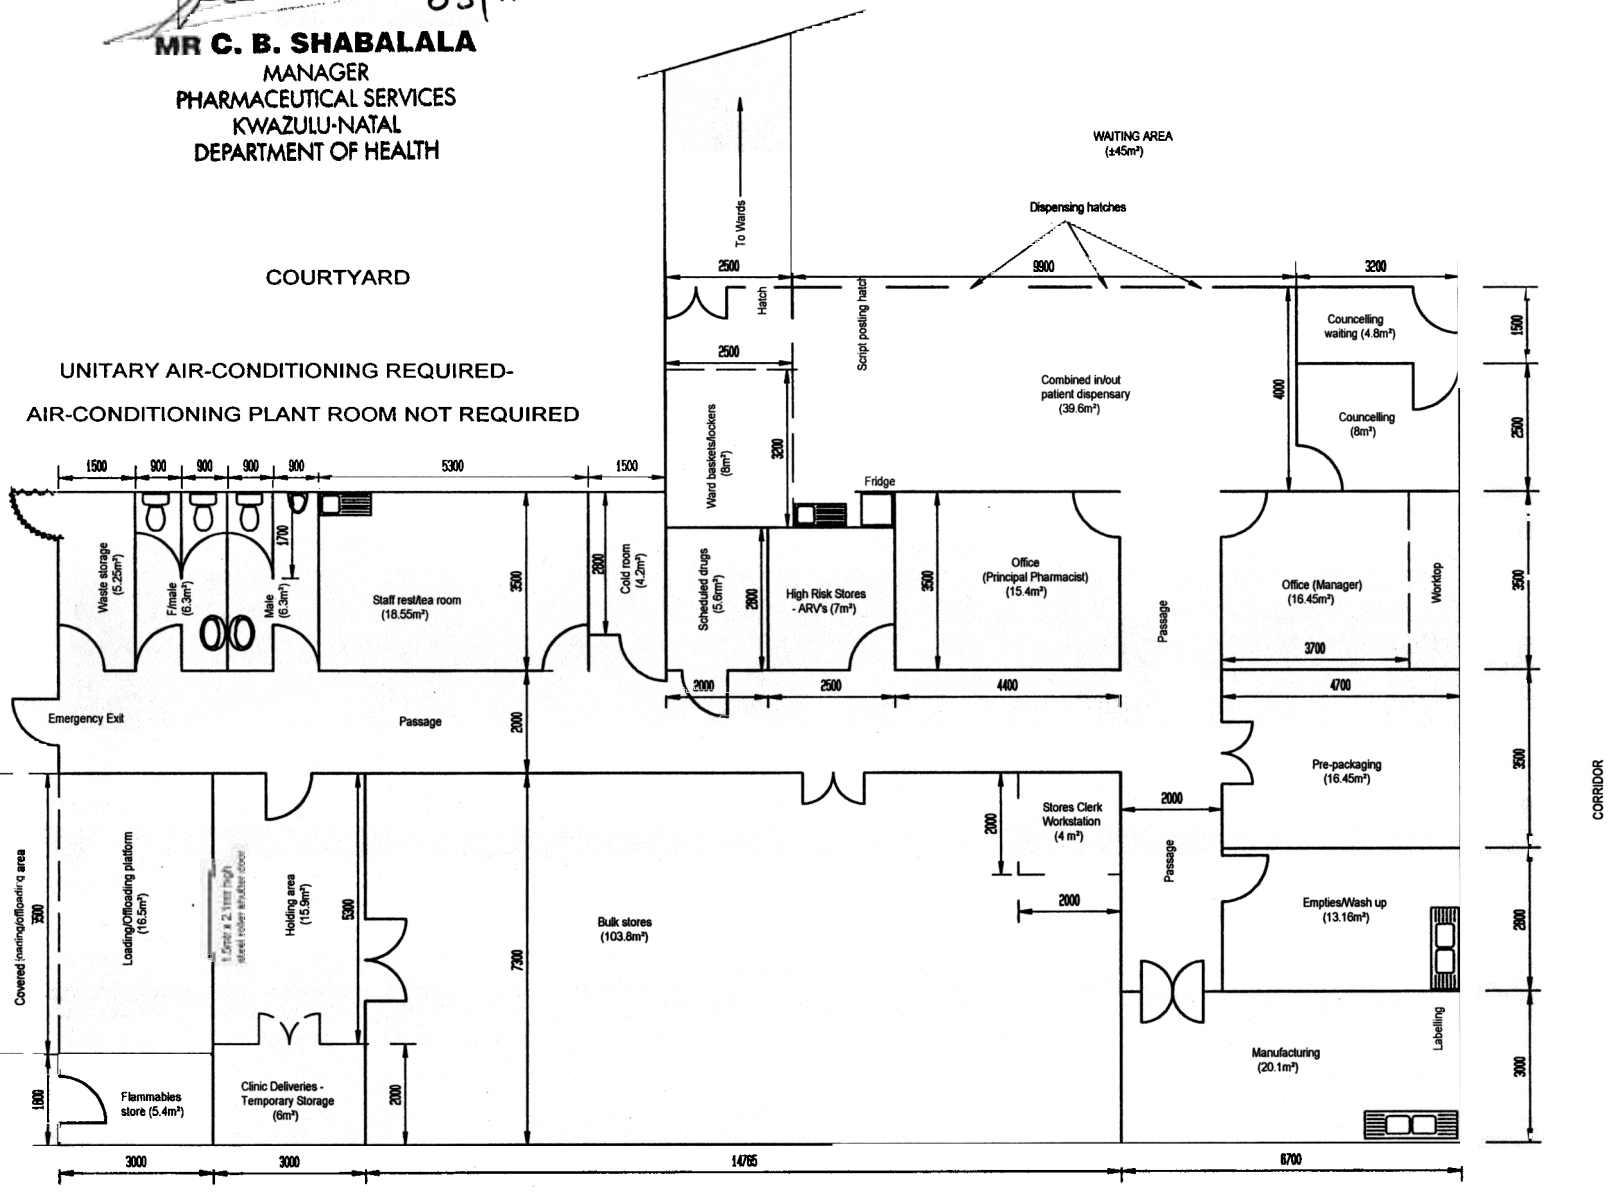

NOTES

DATE	REVISIONS	INIT.

	DRAWN	CHECKED
	J. Pillay	
STRUCTURAL		
SURVEY		

PROVINCE OF KWAZULU-NATAL
DEPARTMENT OF HEALTH

PROJECT
PHARMACY LAYOUT/ REQUIREMENTS

DRAWING TITLE
PHARMACY - TYPICAL LAYOUT TYPE DISTRICT HOSPITAL

INSTITUTION No.	CAD FILE NAME
DATE 11/10/2005	SCALES 1:100
DRAWING No 5046H	REVISION